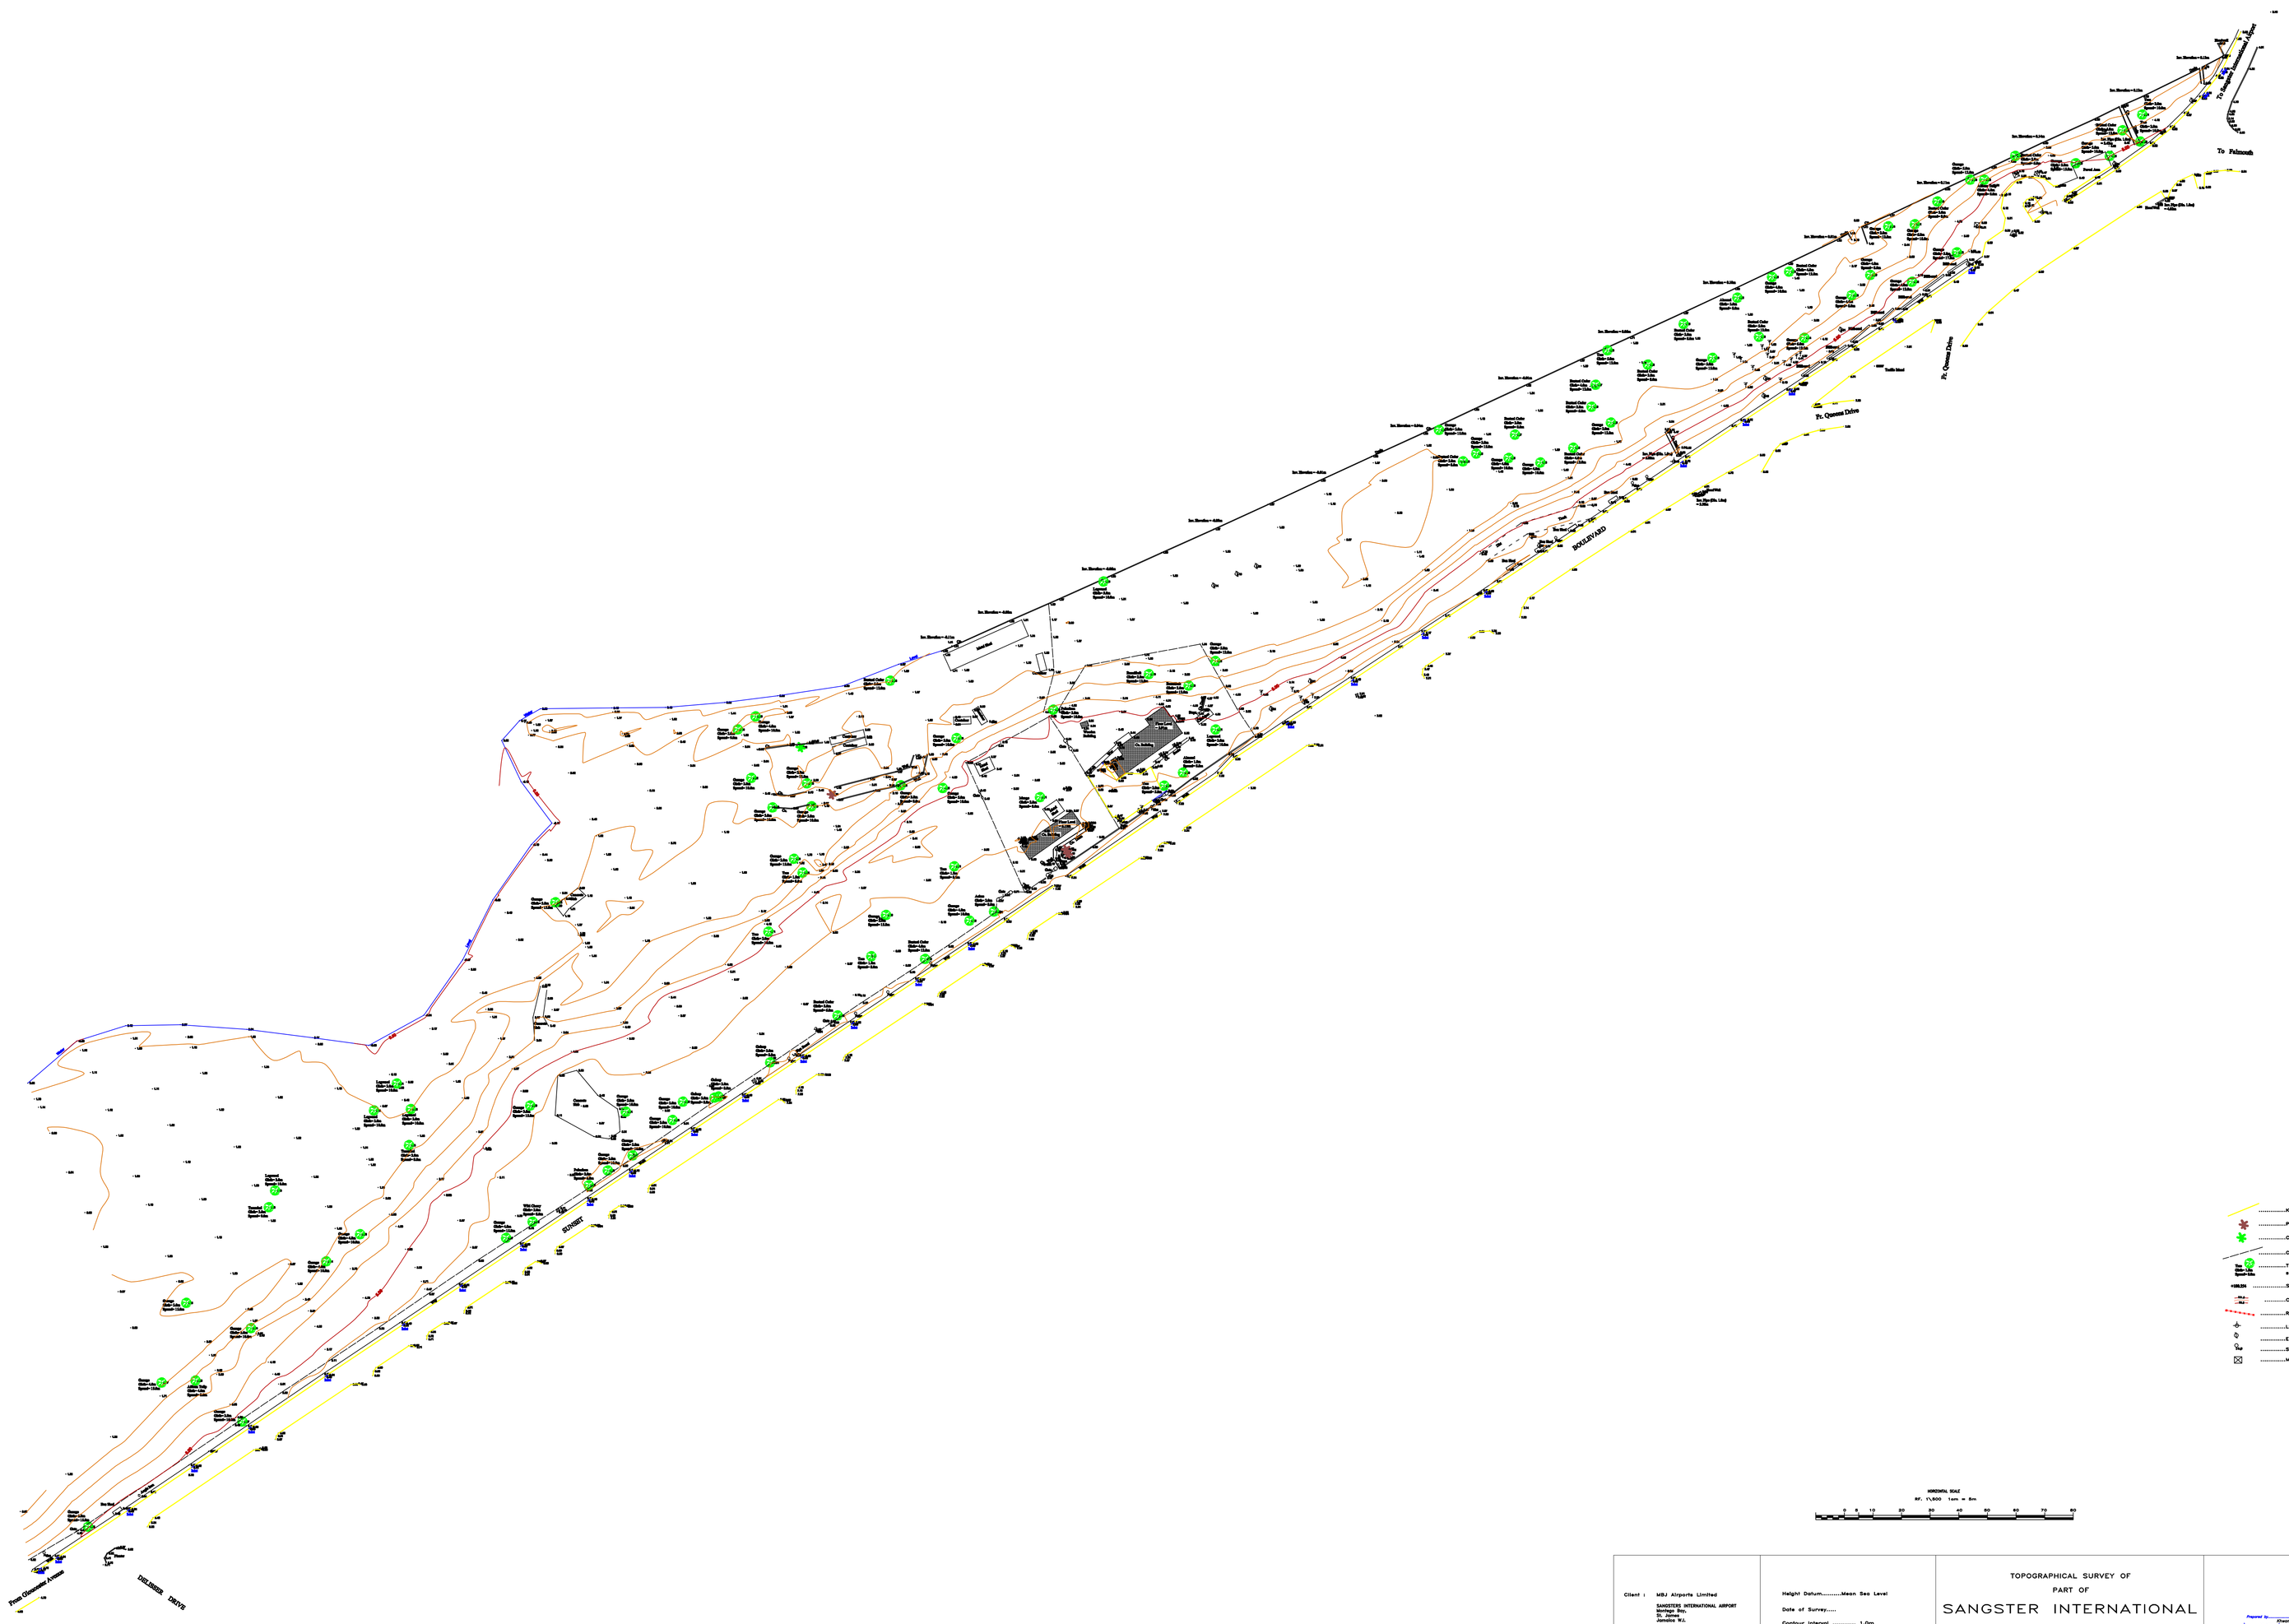

Client : MBJ Airports Limited
SANGSTER INTERNATIONAL AIRPORT
Montego Bay,
St. James
Jamaica W.I.

Height Datum.....Mean Sea Level
Date of Survey.....
Contour Interval 1.0m
Job Number.....GM/T/19/166
Total Area.....

TOPOGRAPHICAL SURVEY OF
PART OF
SANGSTER INTERNATIONAL AIRPORT
Montego Bay
ST. JAMES

Prepared By:
Shane D.A. Gian
GUN 'n'GIAN & ASSOCIATES
CHARTERED LAND SURVEYORS
Shop 1
Natural Waters Plaza
22 1/2 Hunter Avenue
Montego Bay
Jamaica
TELE/FAX: (876) 971-5616
Email : GI_Ass@cwjamaica.com